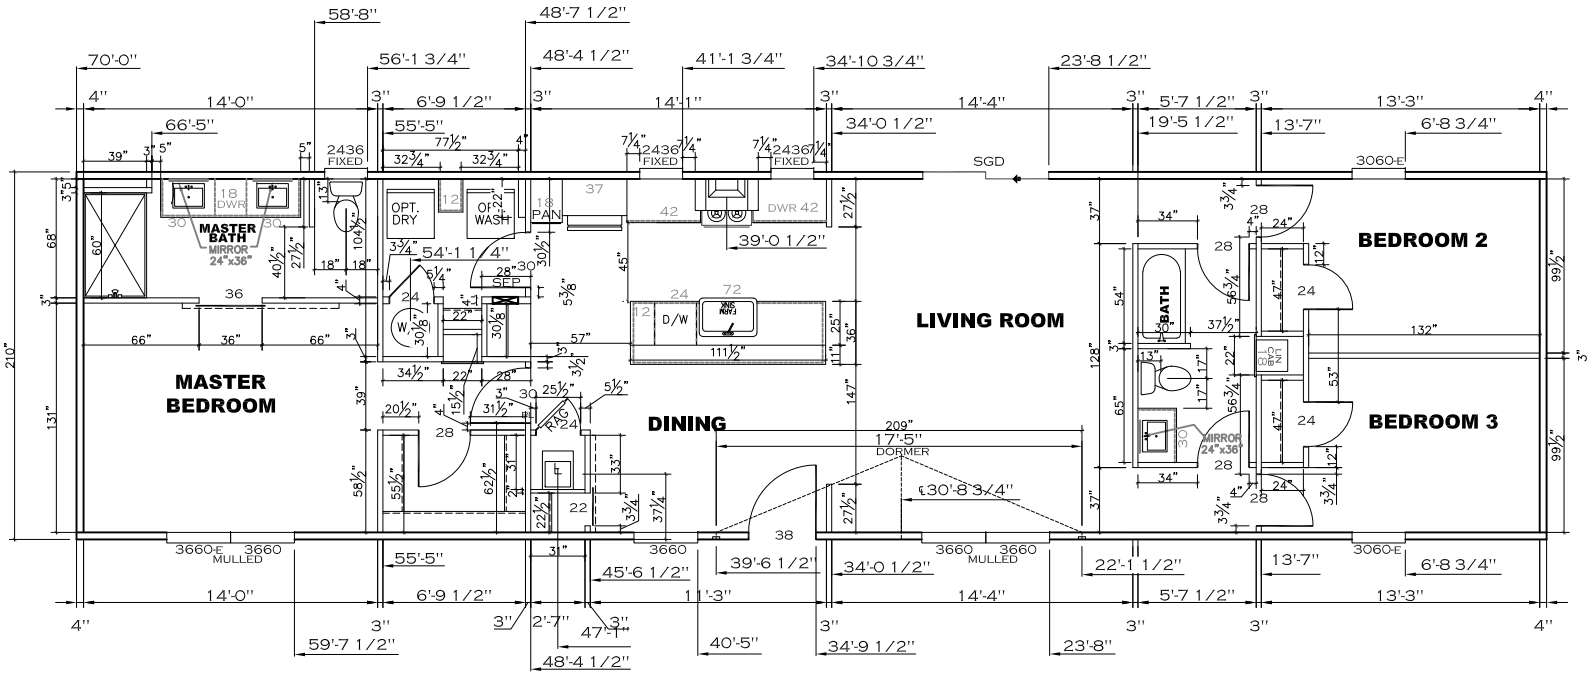

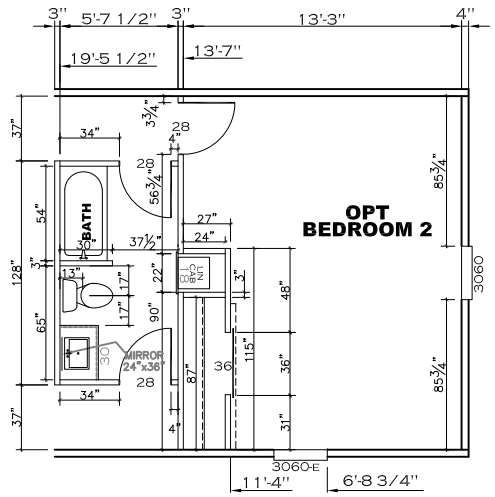

1,225 SQ.FT. (STD PLAN "CONDITIONED")

NOTE ALL FLOOR REGISTERS ARE 4x10 UNLESS OTHERWISE NOTED

PL= PRIVACY LOCK

CMH MANUFACTURING	Model #: FLX18703AH		Drawing #:
	Date: 1.28.19	Scale: N.T.S.	355400
Product Designer: HuitingJ	18'x70' Flex		
FLOOR PLAN	2 REVISION 7.3.19		ECR-830130 ACW