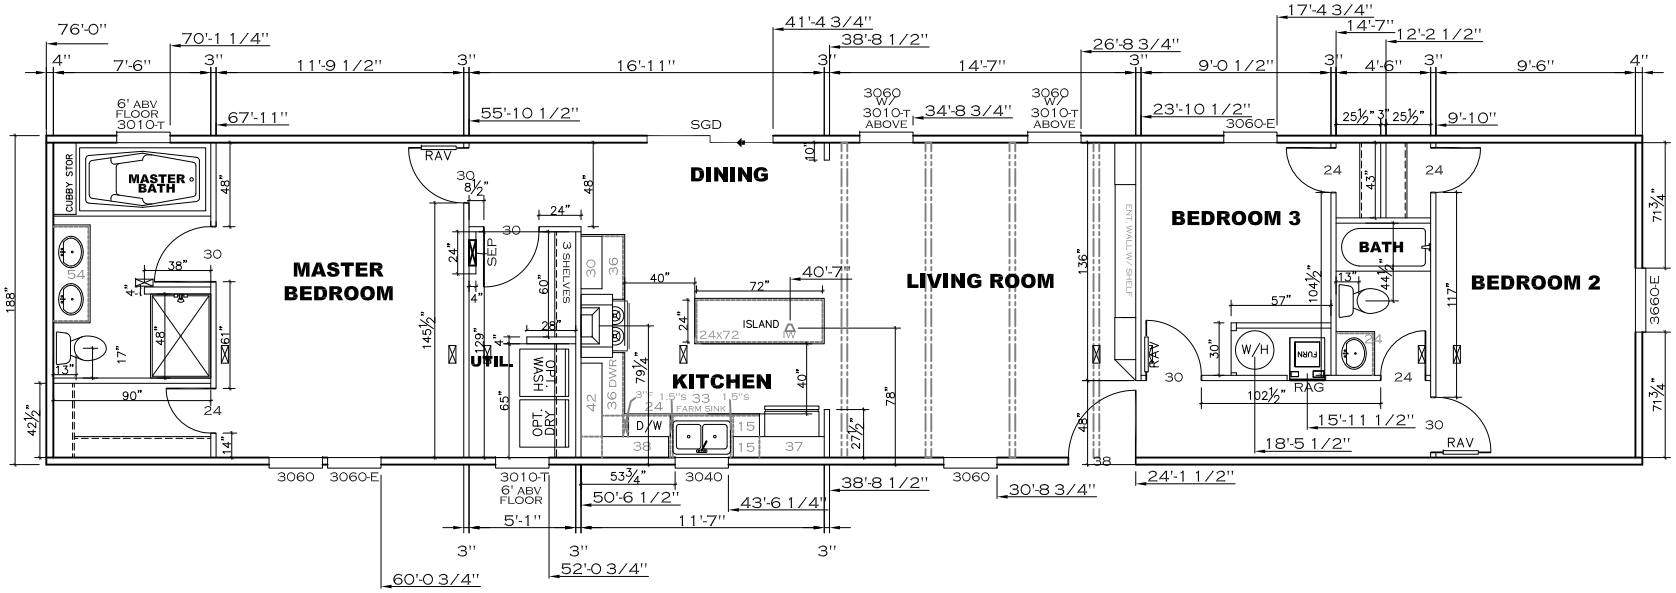

ALL BEDROOM DOORS ARE UNDERCUT
ALL WINDOWS ARE LOW E THERMAL PANE
ALL TRANSOM WINDOWS ARE 6' ABOVE FLOOR

1,190 SQ.FT. (STD PLAN "CONDITIONED")

CMH MANUFACTURING	Model #: ANN16763I	Drawing #: 35-76I-TXANN
	Date: 3.29.18 Scale: N.T.S.	
Product Designer: Alex Whaley	16'x76' Anniversary (Islander)	
FLOOR PLAN	1 REVISION 4.19.18	ECR-616495 ACW