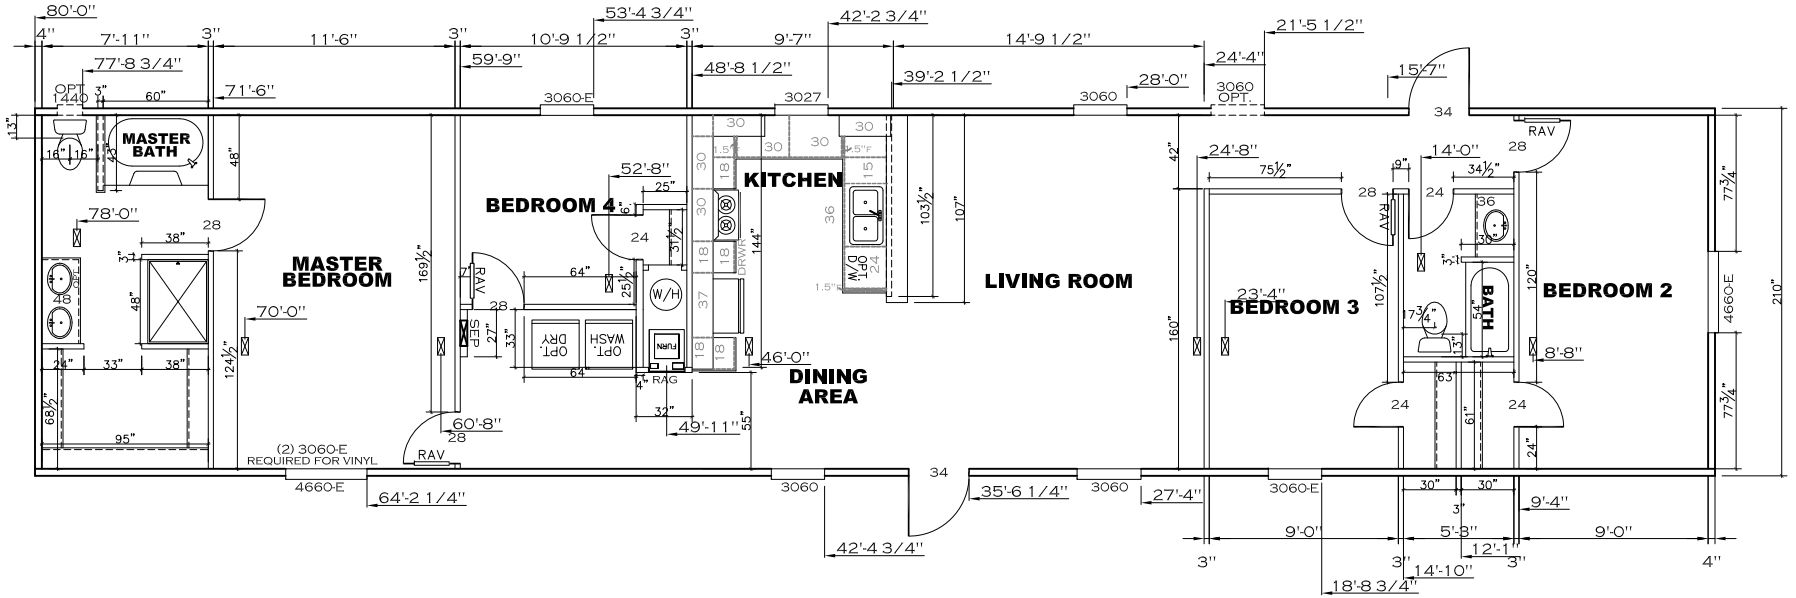

ALL TRANSOM WINDOWS ARE LOCATED 6' ABOVE FLOOR

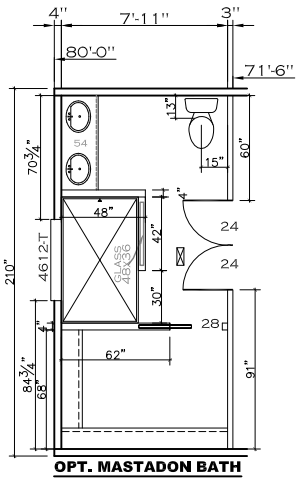

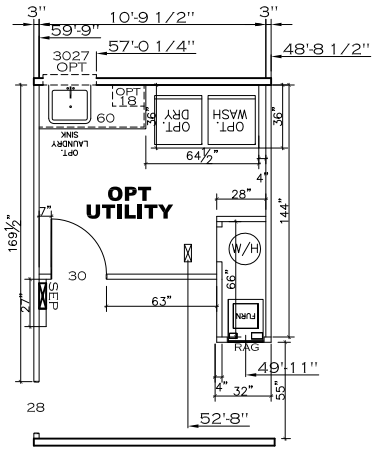

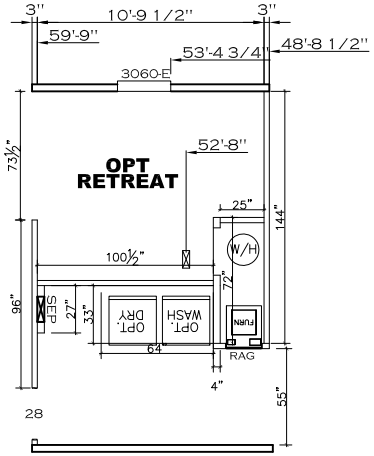

1,400 SQ.FT. (STD PLAN "CONDITIONED")

CMH MANUFACTURING	Model #: VAL18804S		Drawing #:
	Date: 4.10.14	Scale: N.T.S.	355336
Product Designer: Alex Whaley	18' x 80' Super Value		
FLOOR PLAN	2 REVISION 10.6.15		ECR-237657 ACW