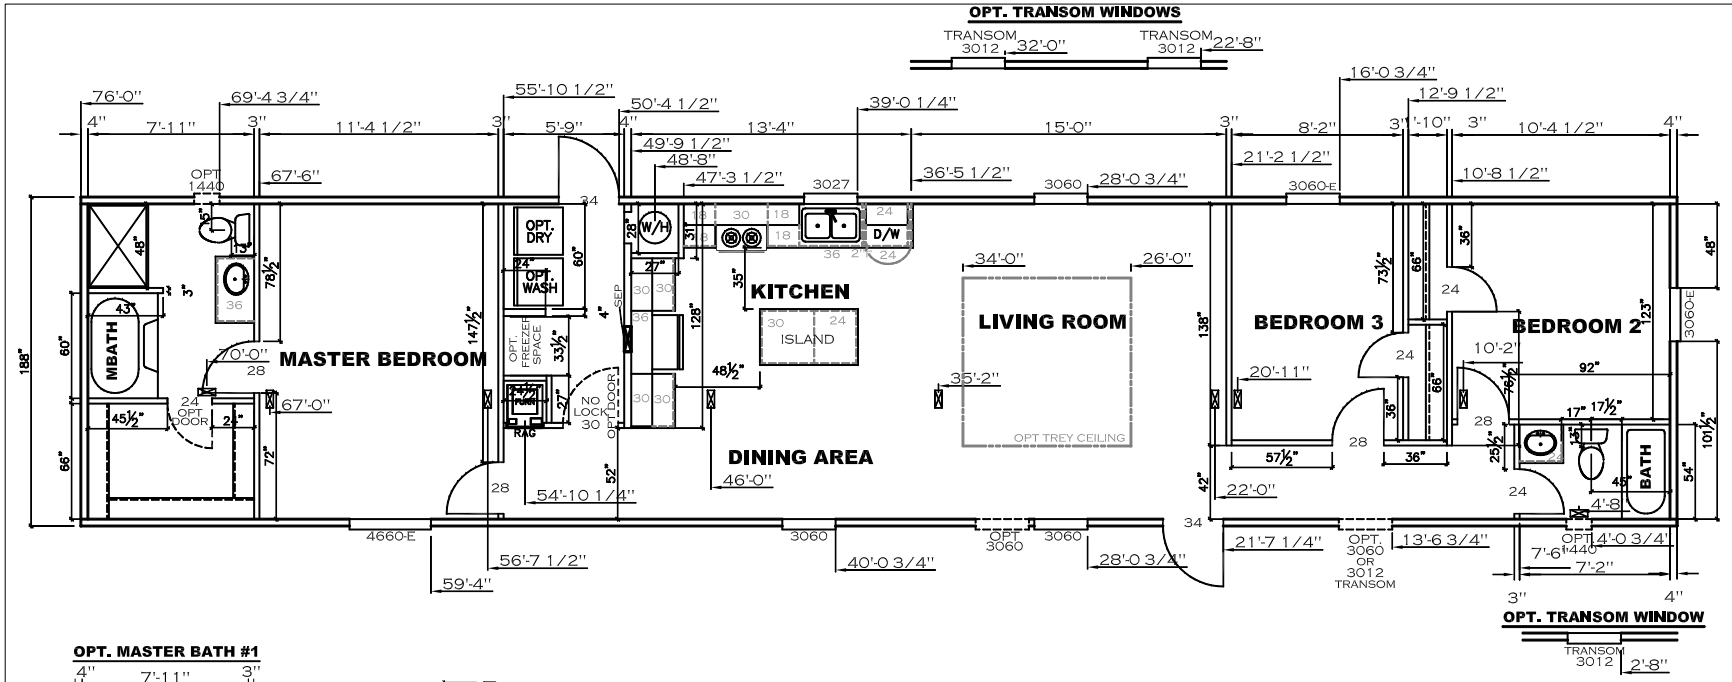

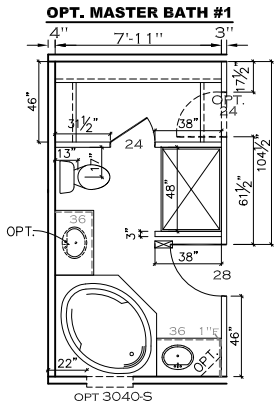

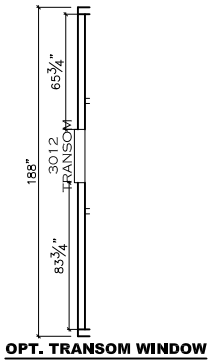

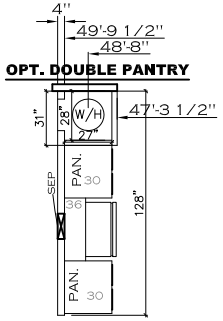

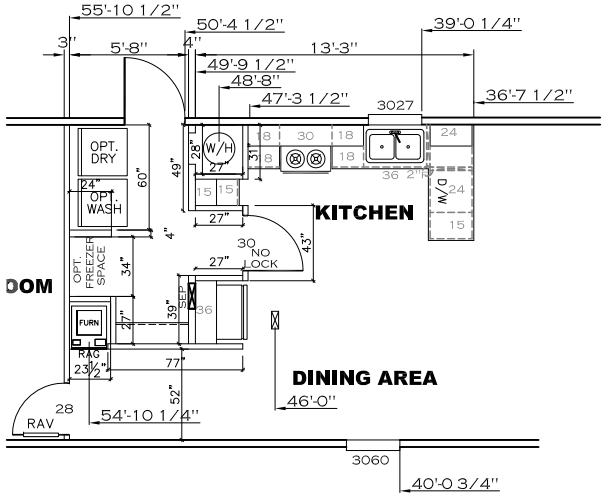

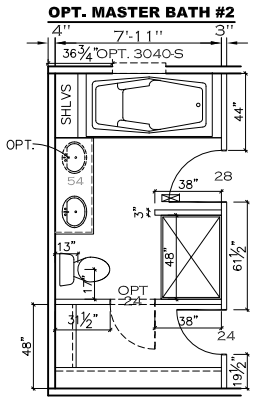

1,191 SQ.FT. (STD PLAN "CONDITIONED")

CMH MANUFACTURING	Model #: XTMT6763Q VALL6763Q		Drawing #: 355309
	Date: 7.27.13	Scale: N.T.S.	
Product Designer: Alex Whaley	16'x76' Omni		
FLOOR PLAN	3 REVISION 5.7.15		ECR-23257 ACW