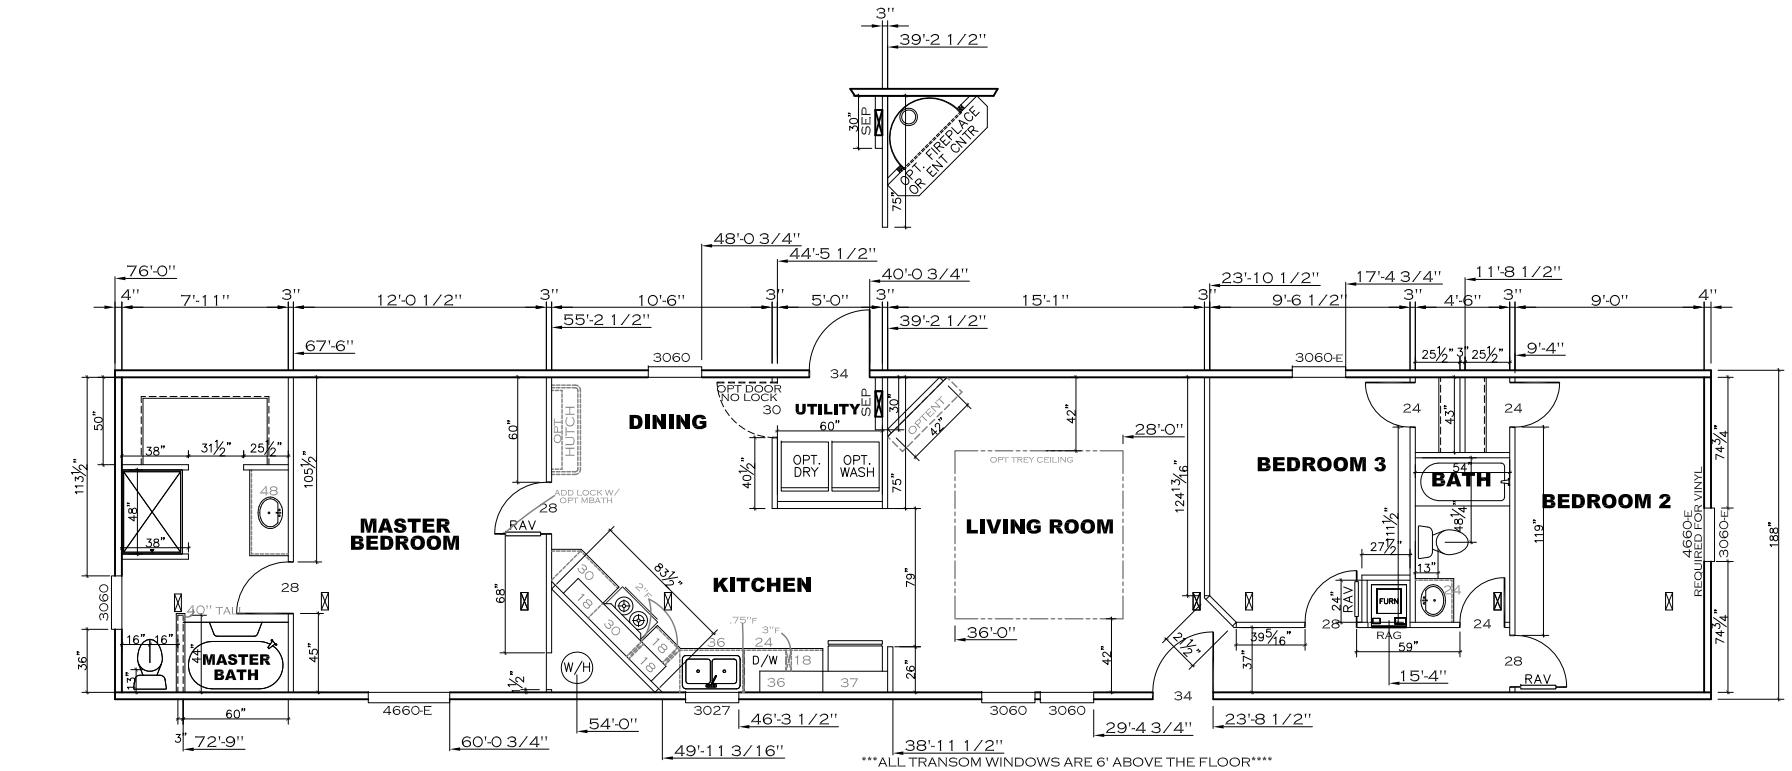

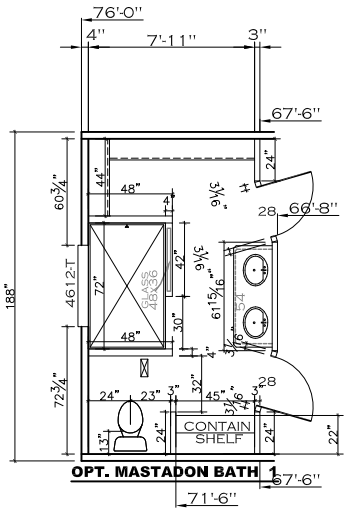

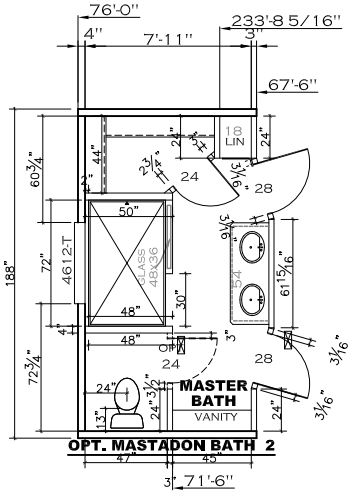

1,191 SQ.FT. (STD PLAN "CONDITIONED")
N/A SQ.FT. (W/OPT. PORCH/RECESS "CONDITIONED")

CMH MANUFACTURING	Model #: XTM16763A	Drawing #: 355346
	Date: 12.5.14 Scale: N.T.S.	
Product Designer: Alex Whaley	16' x 76' The Pad	
FLOOR PLAN	4 REVISION 7.28.17 ECR-506559 ACW	