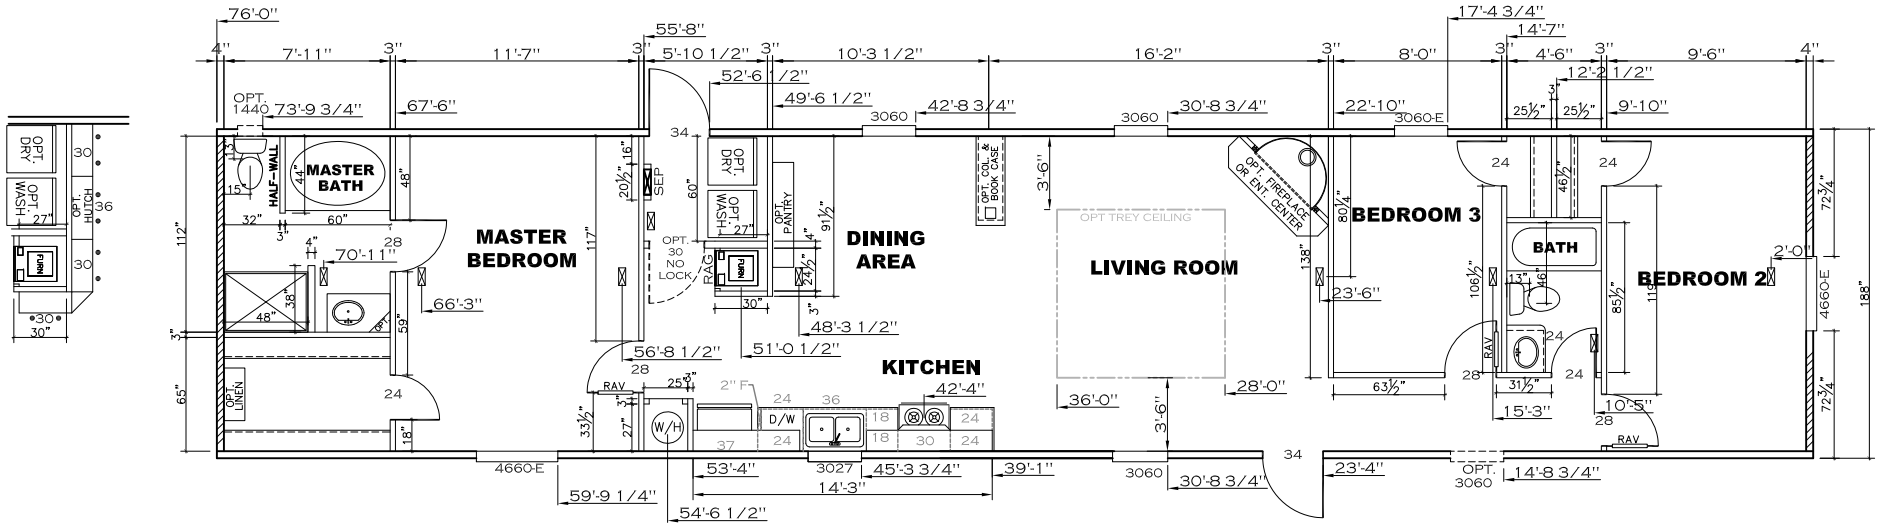

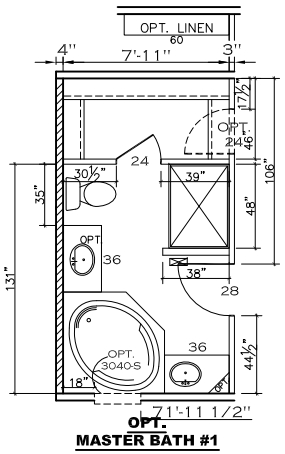

OPT. MASTER BATH #1

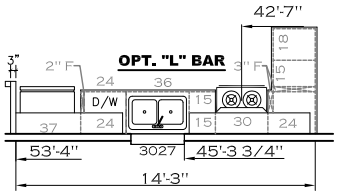

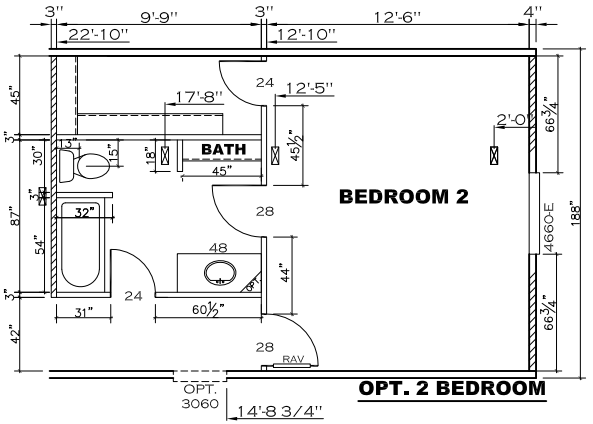

OPT. 2 BEDROOM

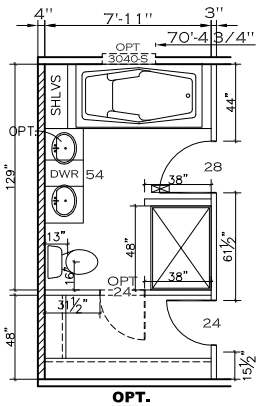

OPT. MASTER BATH #2

1,191 SQ.FT. (STD PLAN "CONDITIONED")

CMH MANUFACTURING	Model #: XTM16763X	Drawing #:
	Date: 10/10/13 Scale: N.T.S.	355239
Product Designer: Jan Colyer	16' x 76' eXtreme	
FLOOR PLAN	2 REVISION 3.13.14	ECR-11839 ACW