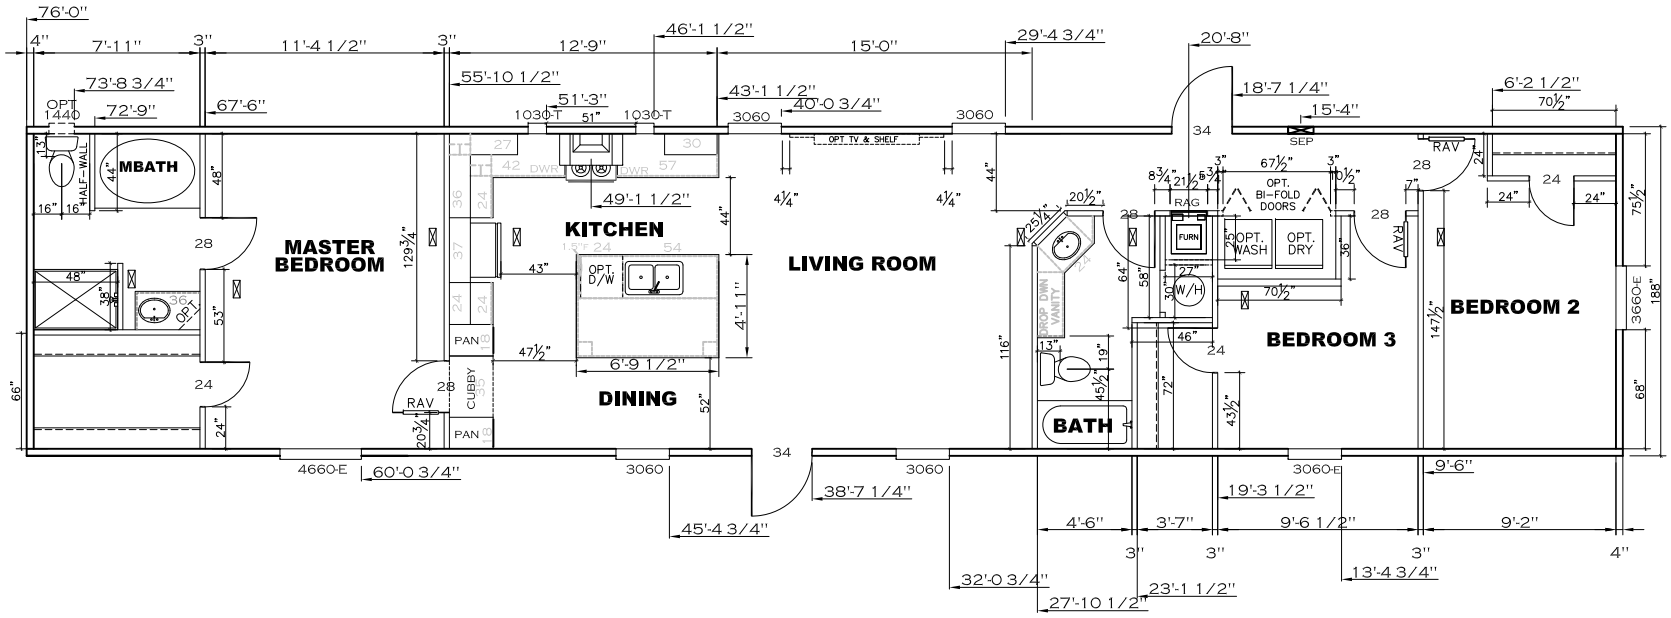

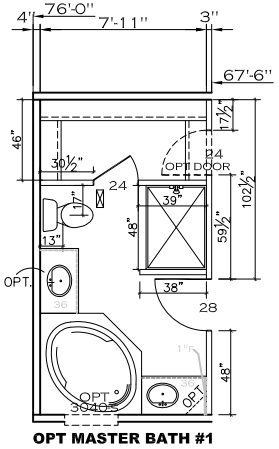

OPT MASTER BATH #1

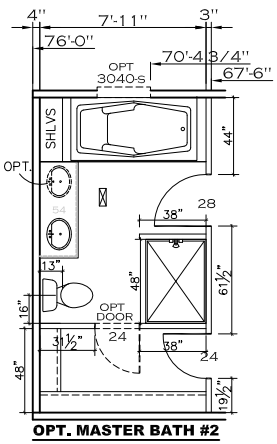

OPT. MASTER BATH #2

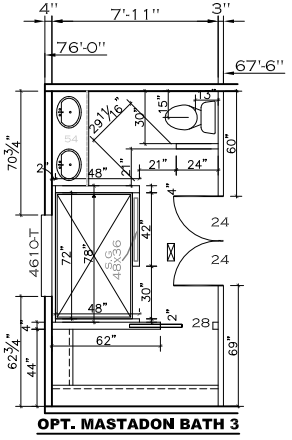

LEGEND
"T" INDICATES SHELF TIE IN IN CORNERS

1,191 SQ.FT. (STD PLAN "CONDITIONED")

CMH MANUFACTURING	Model #: YES16763H		Drawing #:
	Date: 7.7.17	Scale: N.T.S.	355389
Product Designer: Alex Whaley	16' x 76' Yes Honey Creek		
FLOOR PLAN	1 REVISION 8.4.17		ECR-507641 ACW