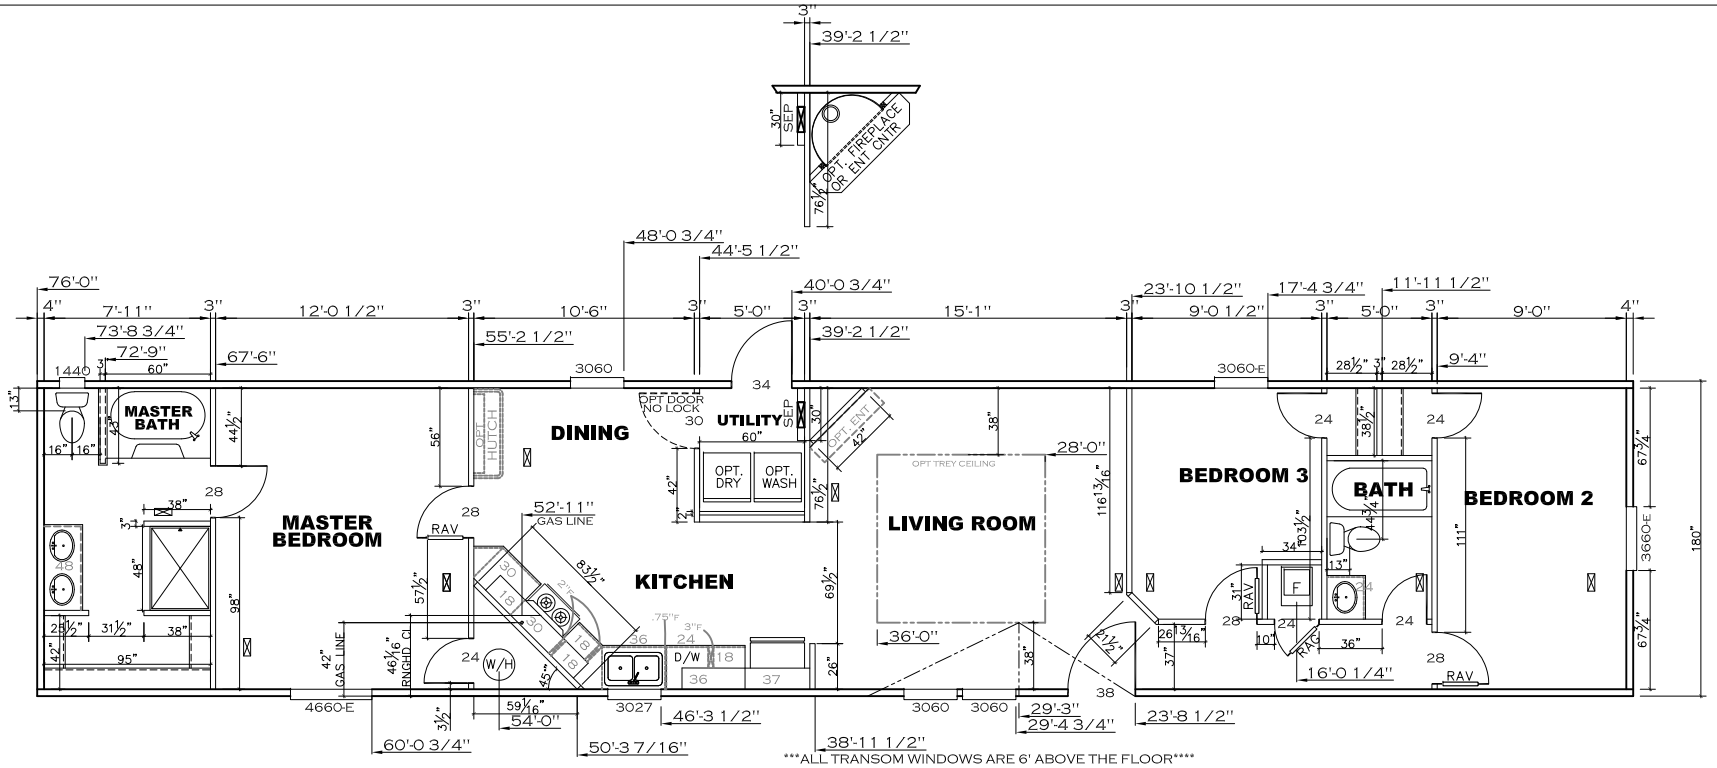

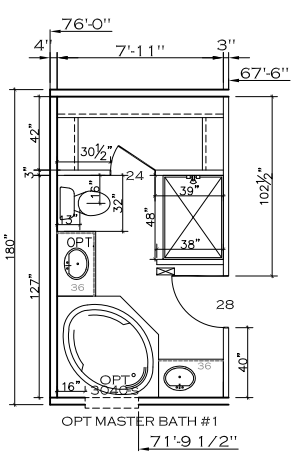

OPT MASTER BATH #1

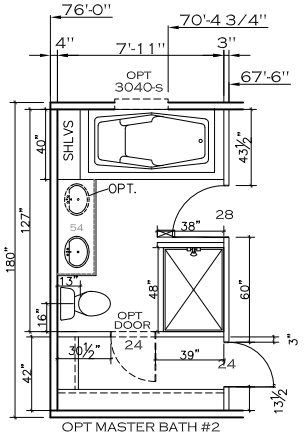

OPT MASTER BATH #2

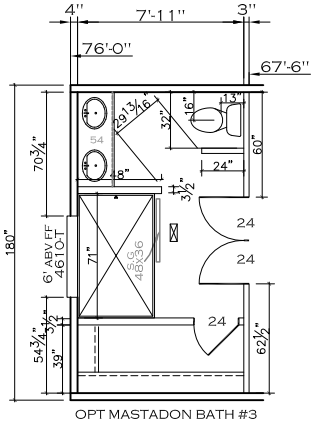

OPT MASTADON BATH #3

NOTE ALL FLOOR REGISTERS ARE 4x10 UNLESS OTHERWISE NOTED

1,140 SQ.FT. (STD PLAN "CONDITIONED")
N/A SQ.FT. (W/OPT. PORCH/RECESS "CONDITIONED")

CMH MANUFACTURING	Model #: CTL16763AH		Drawing #:
	Date: 2.18.20	Scale: N.T.S.	355006
Product Designer: Alex Whaley	16'x76' The Aquarius		
FLOOR PLAN			