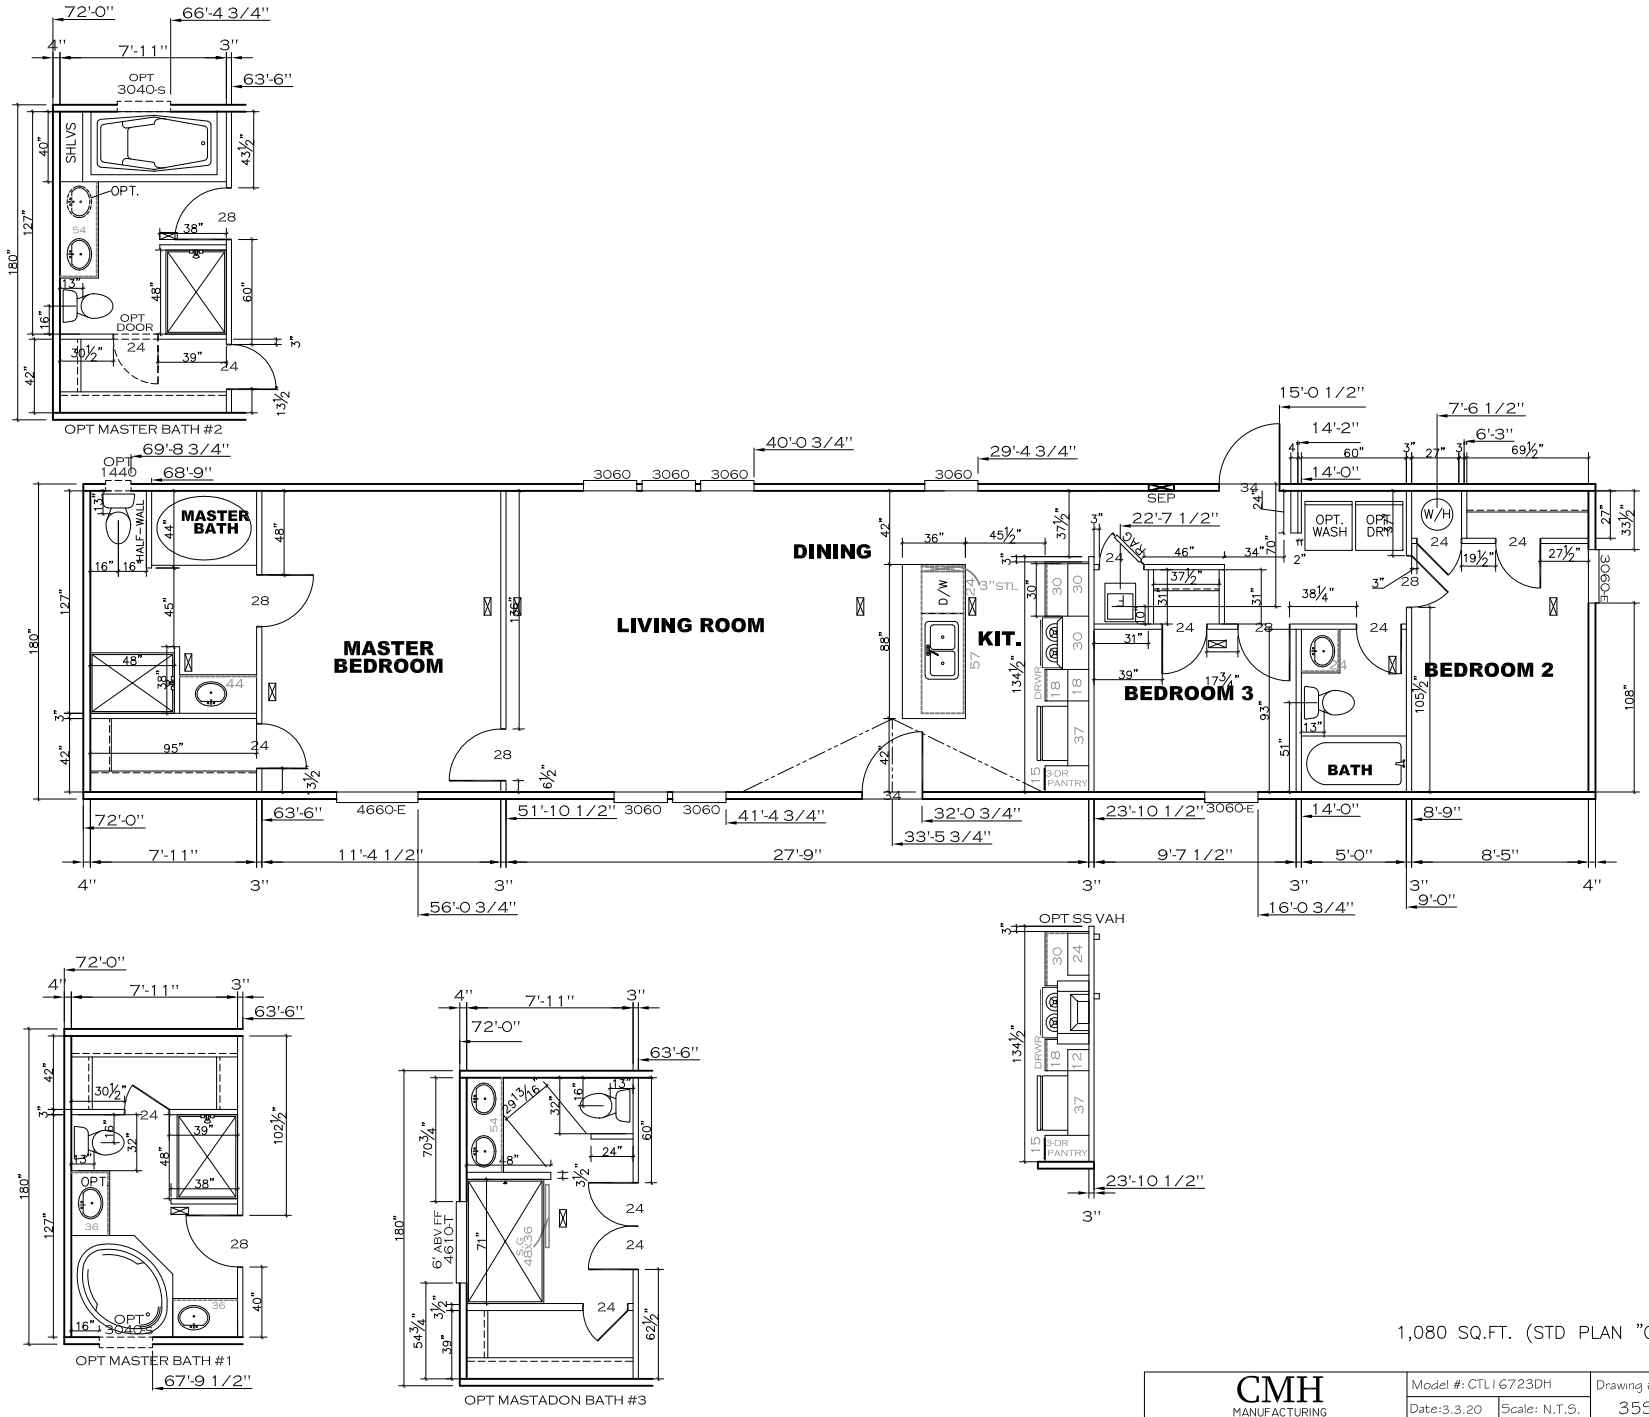

1,080 SQ.FT. (STD PLAN "CONDITIONED")

NOTE ALL FLOOR REGISTERS ARE 4x10 UNLESS OTHERWISE NOTED

CMH MANUFACTURING	Model #: CTL16723DH		Drawing #:
	Date: 3.3.20	Scale: N.T.S.	355005
Product Designer: Alex Whaley	16'x72' The Draco		
FLOOR PLAN	1 REVISION 3.11.20		ECR-923477 ACW