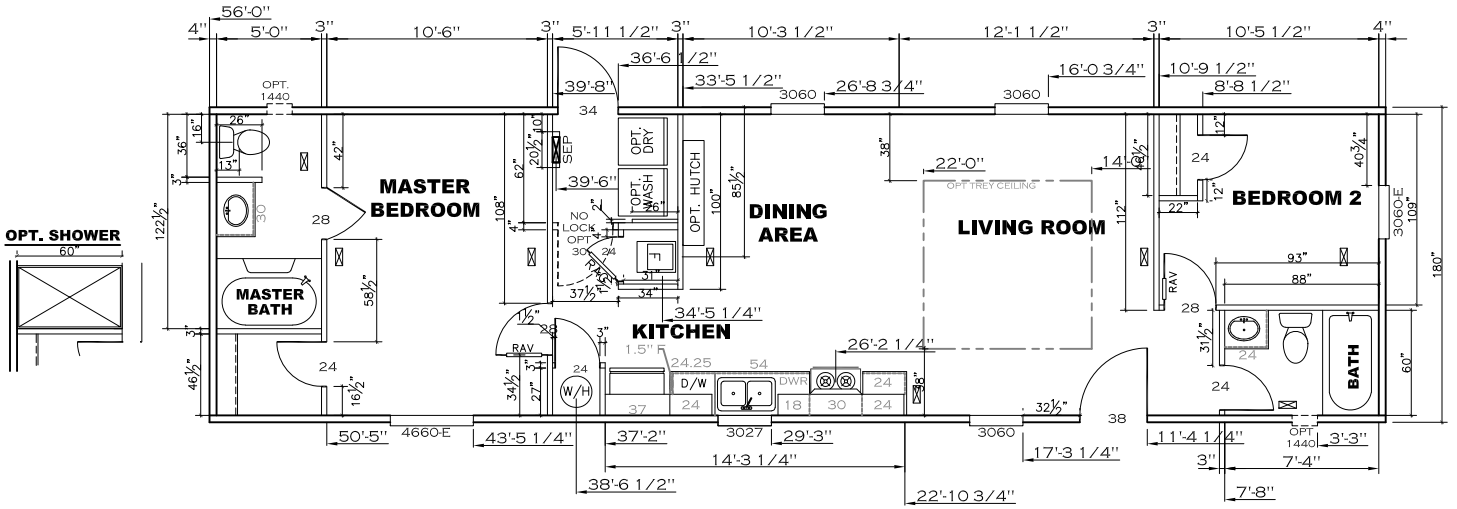

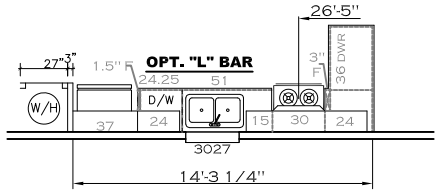

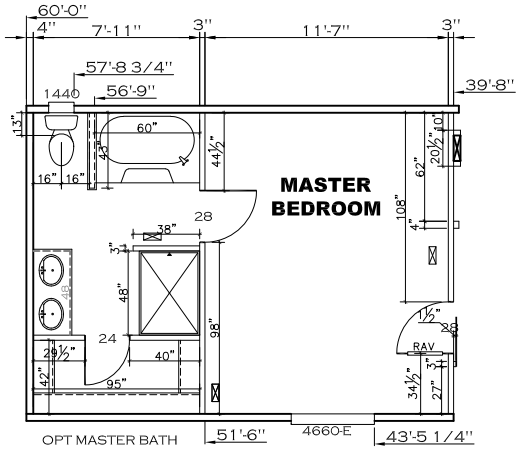

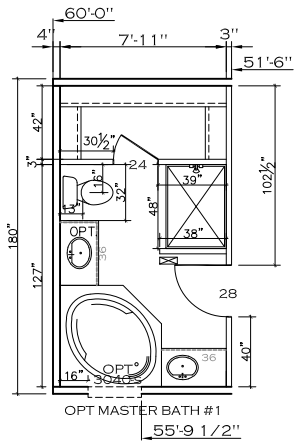

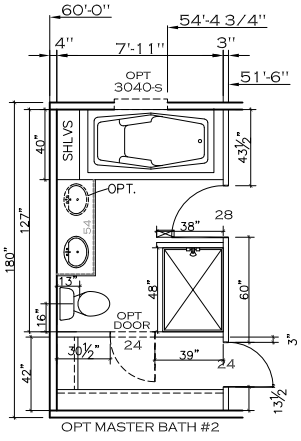

840/900 SQ.FT. (STD PLAN "CONDITIONED")

NOTE ALL FLOOR REGISTERS ARE 4x10 UNLESS OTHERWISE NOTED

CMH MANUFACTURING	Model #: CTL16562GH		Drawing #:
	Date: 3.31.20	Scale: N.T.S.	355002
Product Designer: Alex Whaley	16' x 56'/60' The Gemini		
FLOOR PLAN			