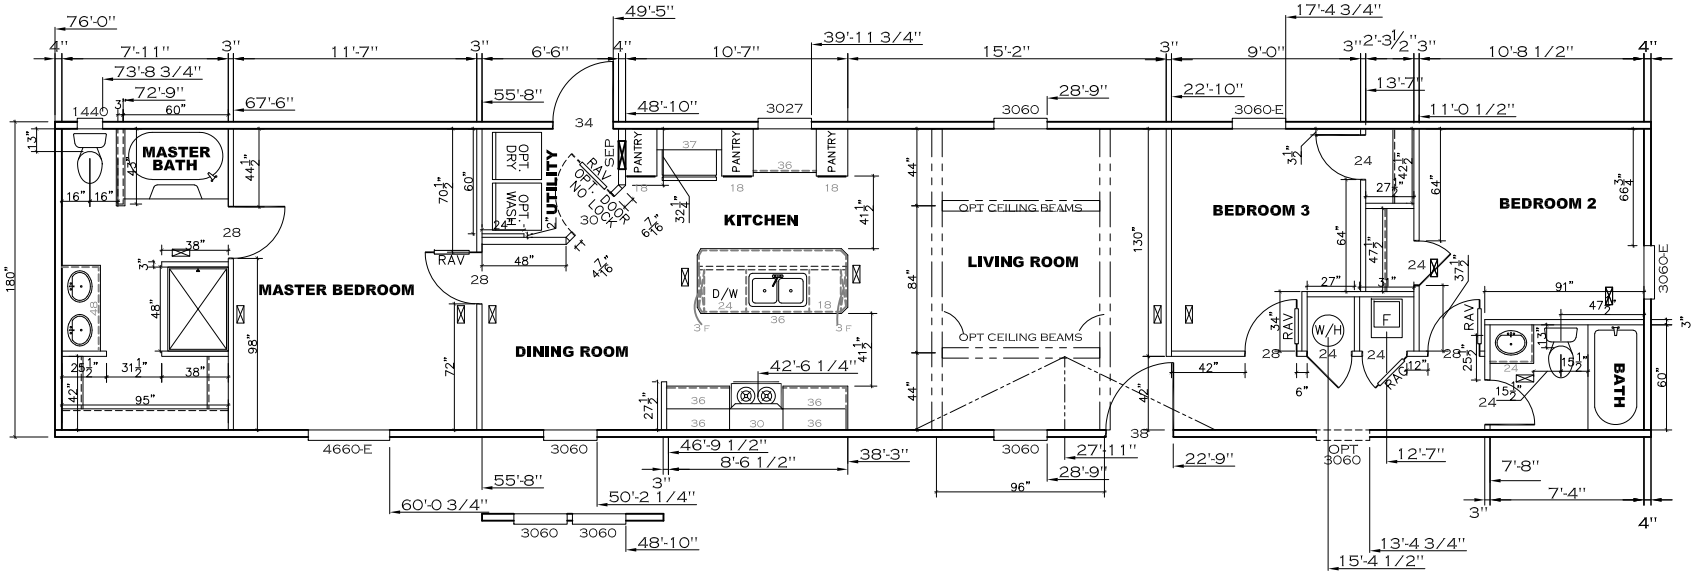

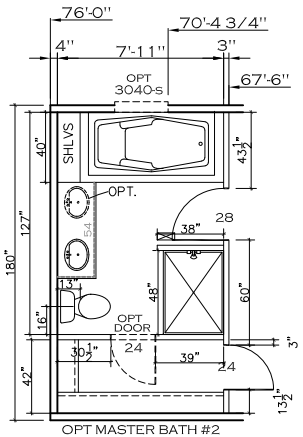

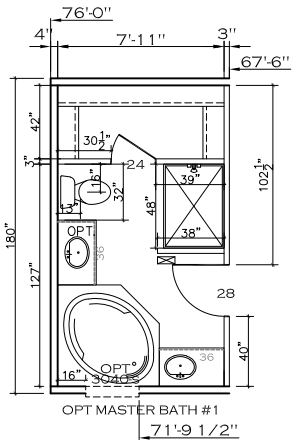

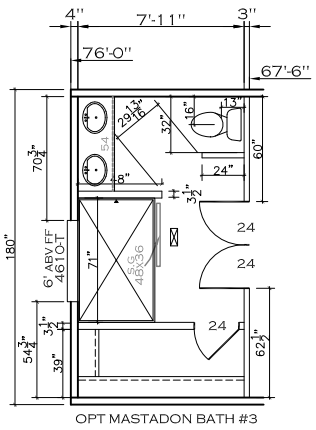

ALL TRANSOMS ARE 6' ABOVE FLOOR

1,140 SQ.FT. (STD PLAN "CONDITIONED")

NOTE ALL FLOOR REGISTERS ARE 4x10 UNLESS OTHERWISE NOTED

CMH MANUFACTURING	Model #: CTL16763LH		Drawing #:
	Date: 2.18.20	Scale: N.T.S.	355008
Product Designer: Alex Whaley	16'x76' The Leo		
FLOOR PLAN			