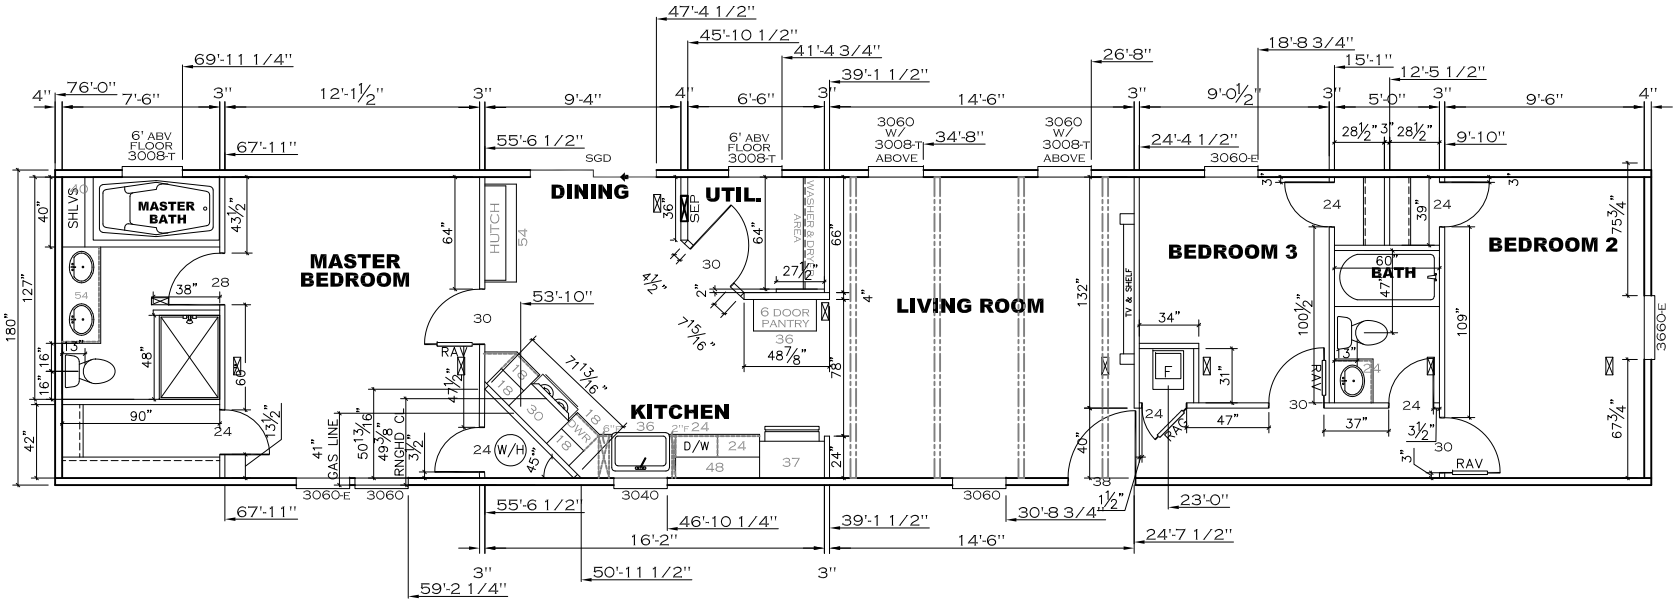

1,140 SQ.FT. (STD PLAN "CONDITIONED")

NOTE ALL FLOOR REGISTERS ARE 4x10 UNLESS OTHERWISE NOTED

CMH MANUFACTURING	Model #: ANN16763FH	Drawing #:
	Date: 4.21.20 Scale: N.T.S.	35-76F-TXANN-180
Product Designer: Alex Whaley	16'x76' Anniversary (Farmhouse)	
FLOOR PLAN		